234

SERIAL Nº

DESTROYERS Nº'S 231 TO 235 INCL.

GENERAL PLANS
BOOKLET
FINISHED PLAN Nº 42-A

SUPERINTENDING CONSTRUCTOR
FOR THE
UNITED STATES NAVY
NEW YORK SHIPBUILDING CORP. CAMDEN, N.J.

NUMBER AND ORDER OF PLANS	
GENERAL INFORMATION & DATA	
OUTBOARD PROFILE	✓
INBOARD PROFILE	✓
MAIN DECK	✓
FIRST PLATFORM	✓
SECOND PLATFORM, BRIDGE Dᴷ, SIGNAL BRIDGE, GUN PLATFORM, AND DECK HOUSE TOP	✓
HOLD	
CROSS SECTION	✓
MIDSHIP SECTION	

CORRECTED TO SUIT WORK		
PLACE	DATE	CONSTRUCTION OFFICER
NEW YORK SHIPBUILDING CORP.	JULY-1-1918	[illegible]
" " " "	JAN-1-1919	J. A. Davis

IN CHARGE OF WORK George S Batson
DELINEATOR THOS. C. GATLEY.
TRACED BY THOS. C. GATLEY.
EXAMINED
W. R. Bean
CHIEF DRAFTSMAN
DATE

F G Roberts
DEC. 5-20 NAVAL CONSTRUCTOR, U.S.N.
SUPERINTENDING CONSTRUCTOR

C. AND R. Nº 72056

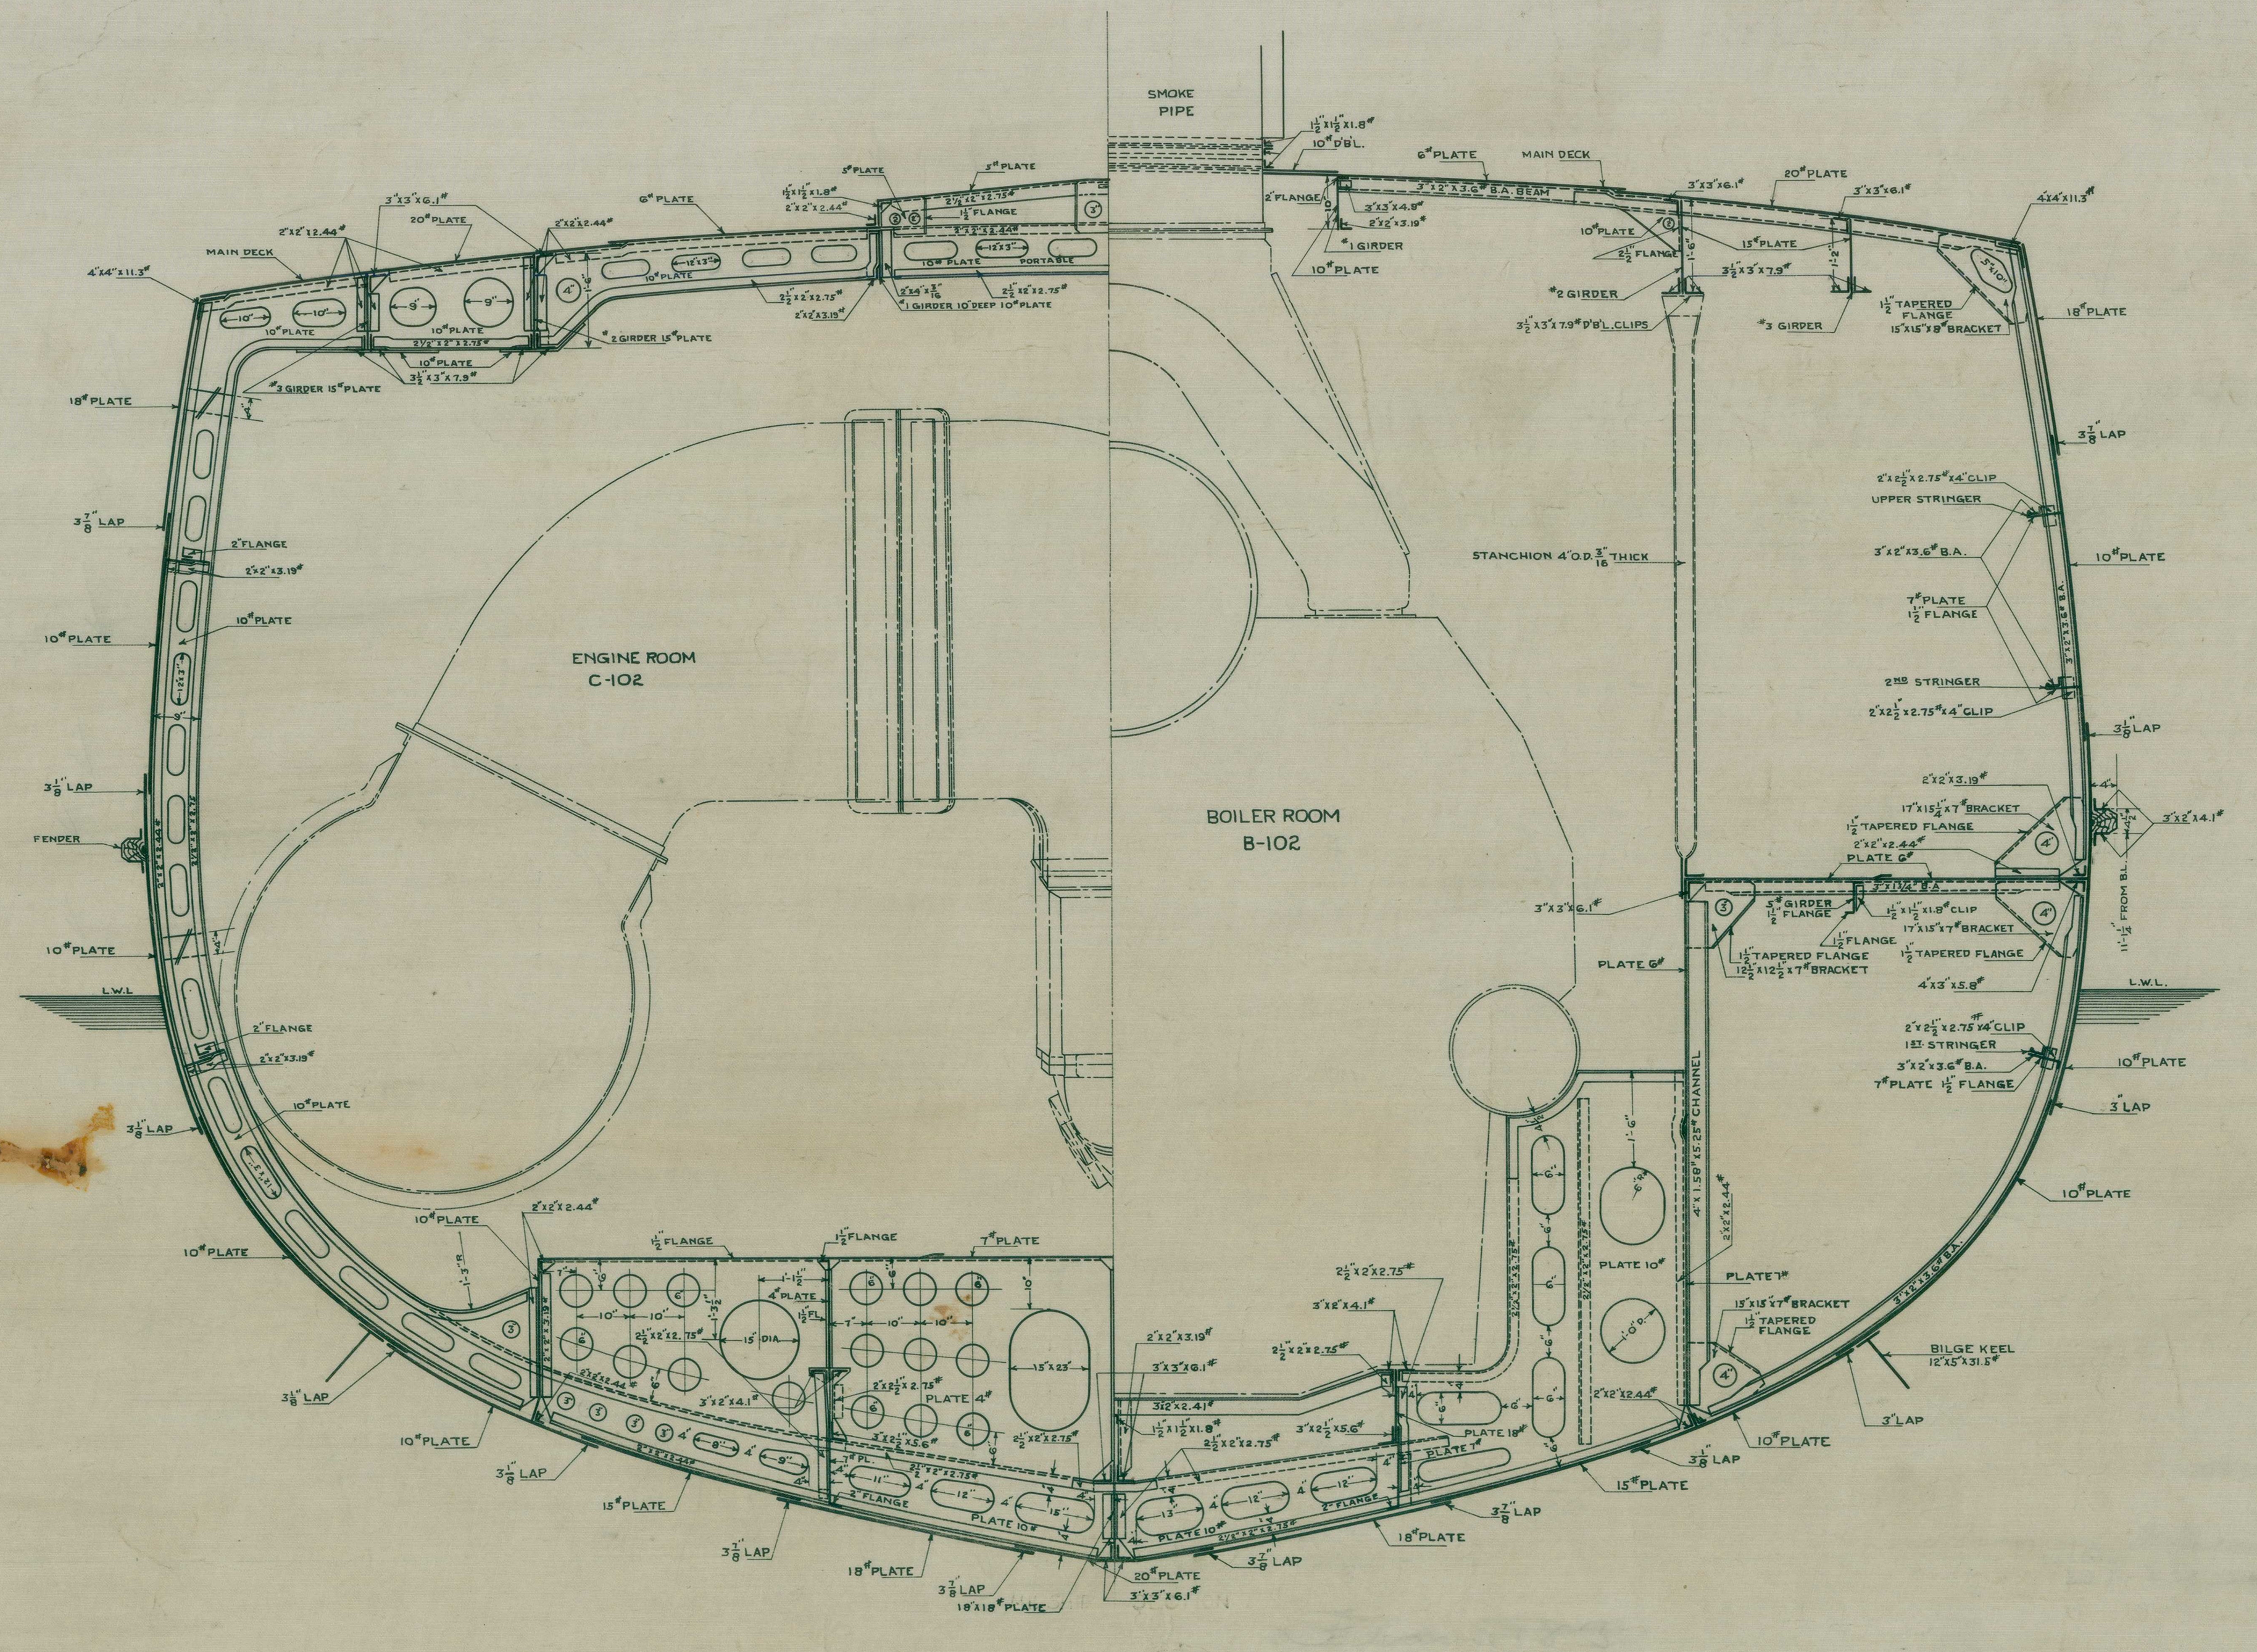

MIDSHIP SECTION
SCALE ½" = 1 FOOT.

DESTROYERS # 231 TO 235 INCL.
FINISHED PLAN 42-A
BOOKLET PLAN 5

BACK

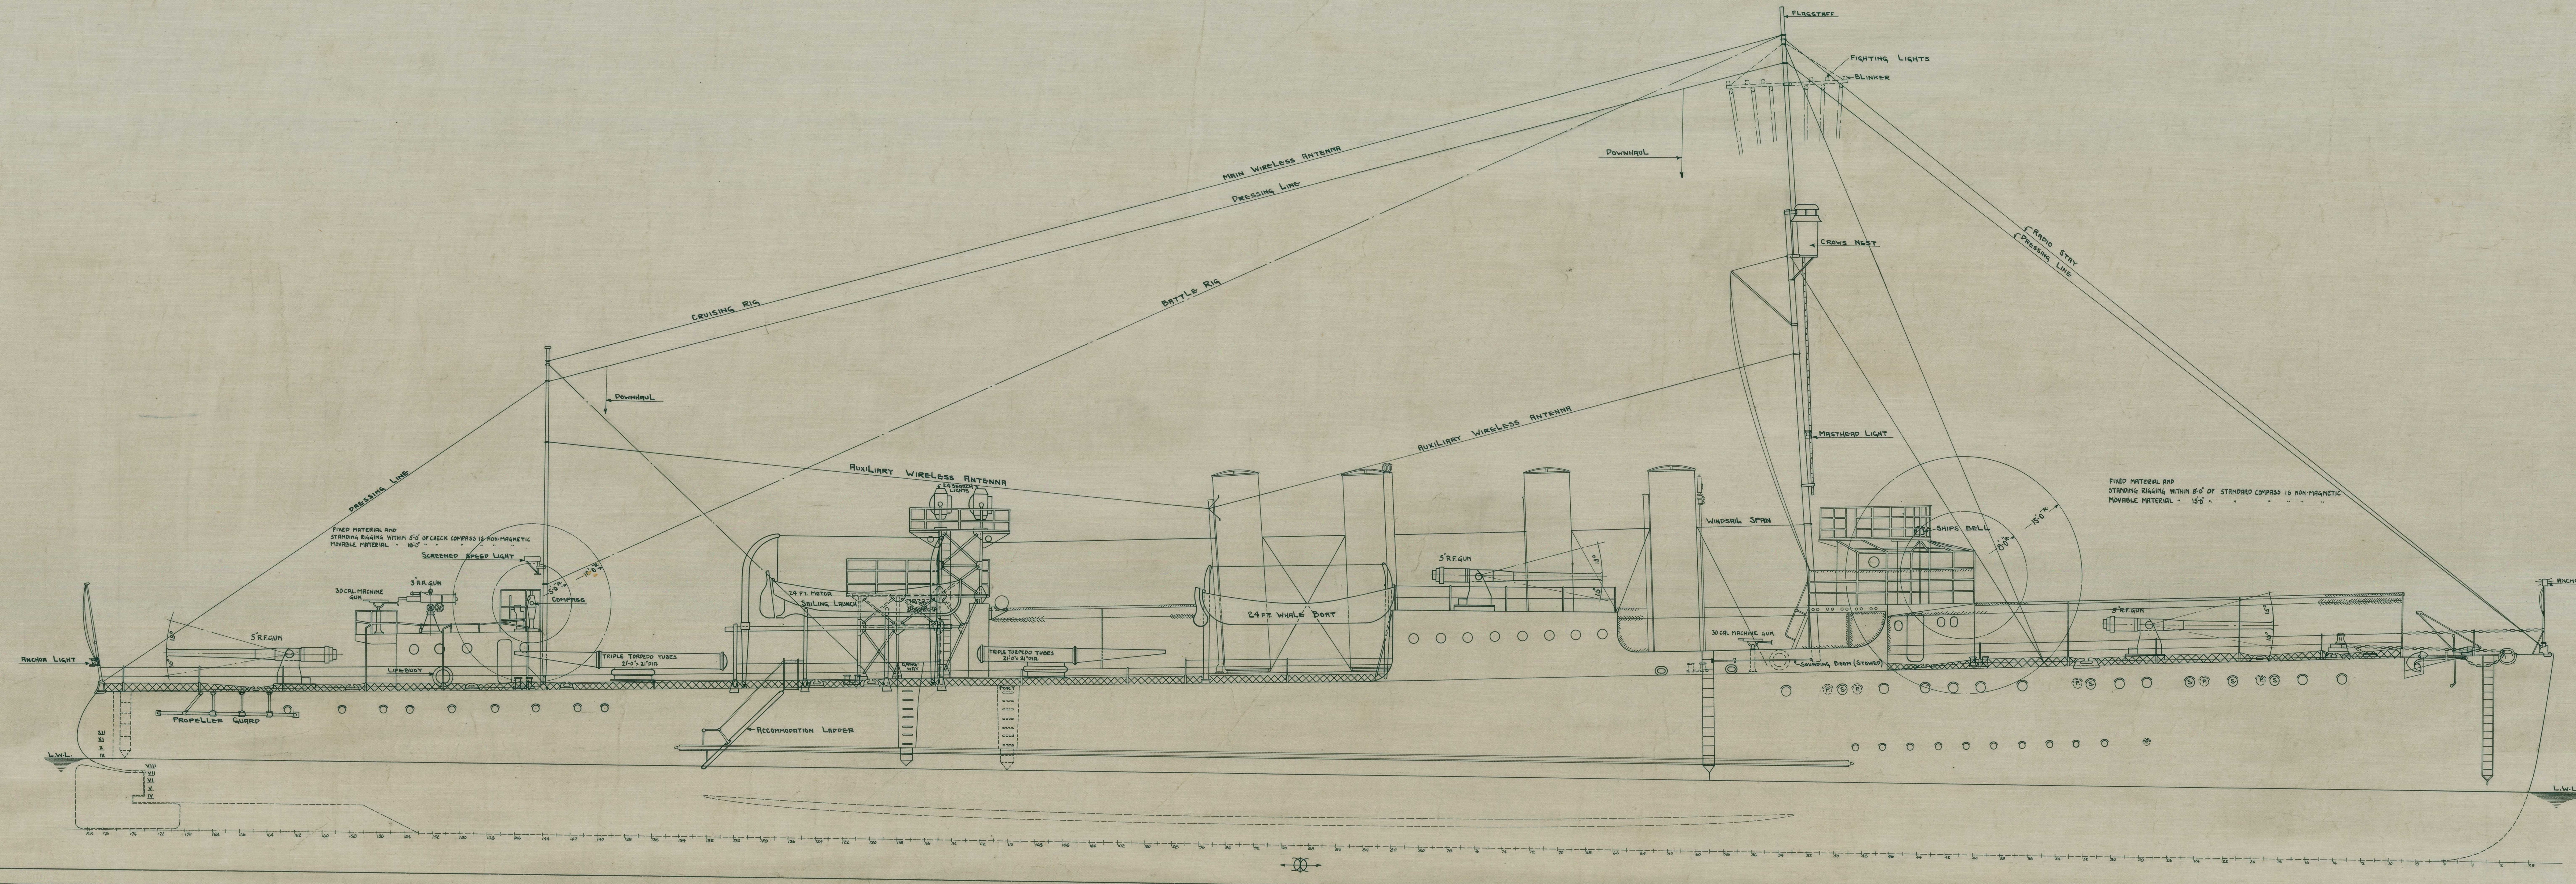

OUTBOARD PROFILE

SCALE $\frac{1}{8}''$ = 1 FOOT.

0 5 10

72056

DESTROYERS No's. 231 TO 235 INCL.

FINISHED PLAN 42-A

BOOKLET PLAN 3

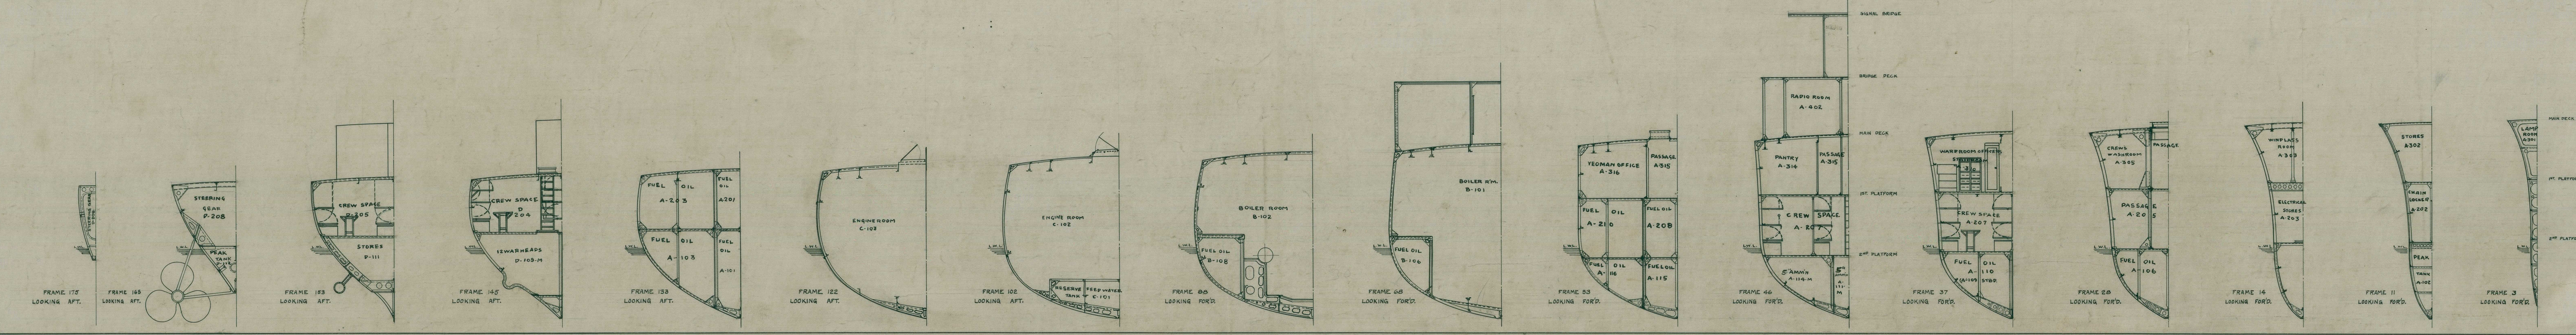

CROSS SECTIONS

SCALE $\frac{1}{8}''$ = 1 FOOT.

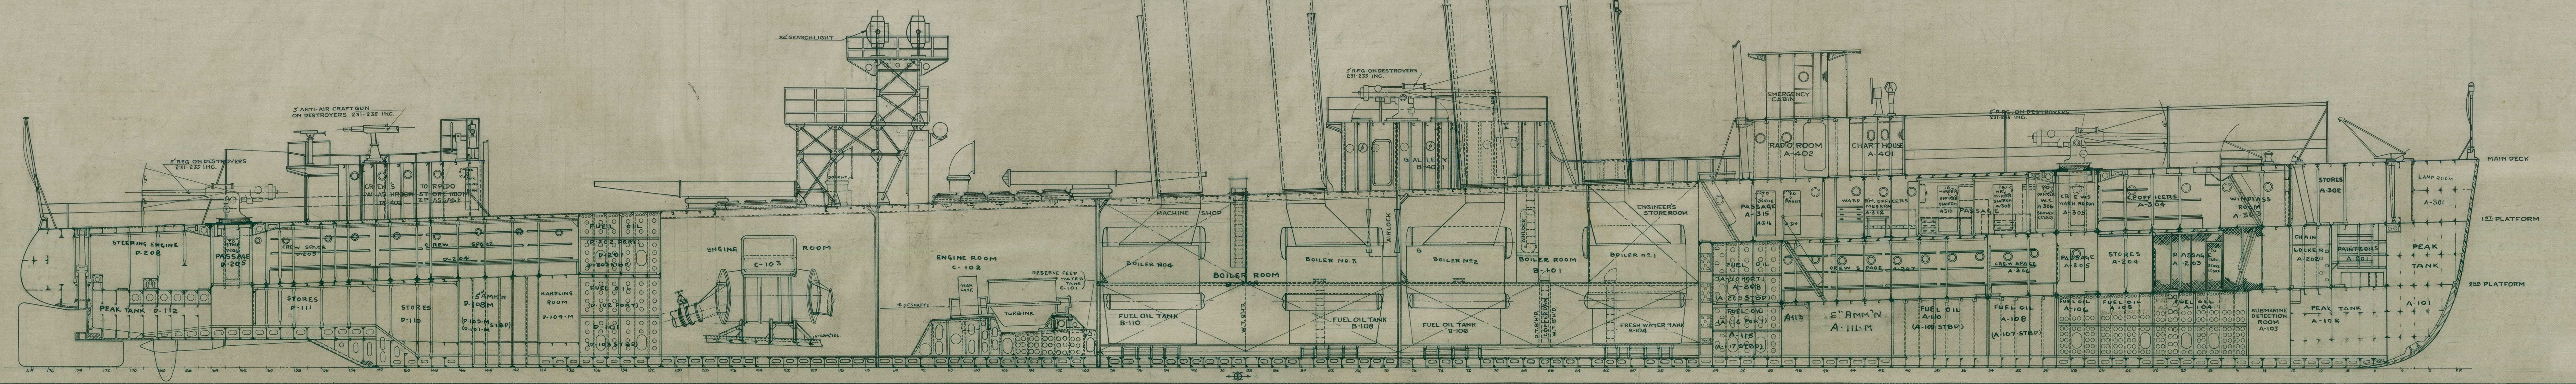

INBOARD PROFILE

SCALE $\frac{1}{8}''$ = 1 FOOT

72056

DESTROYERS NO'S 231 TO 235 INCL.

FINISHED PLAN 42-A

BOOKLET PLAN 4

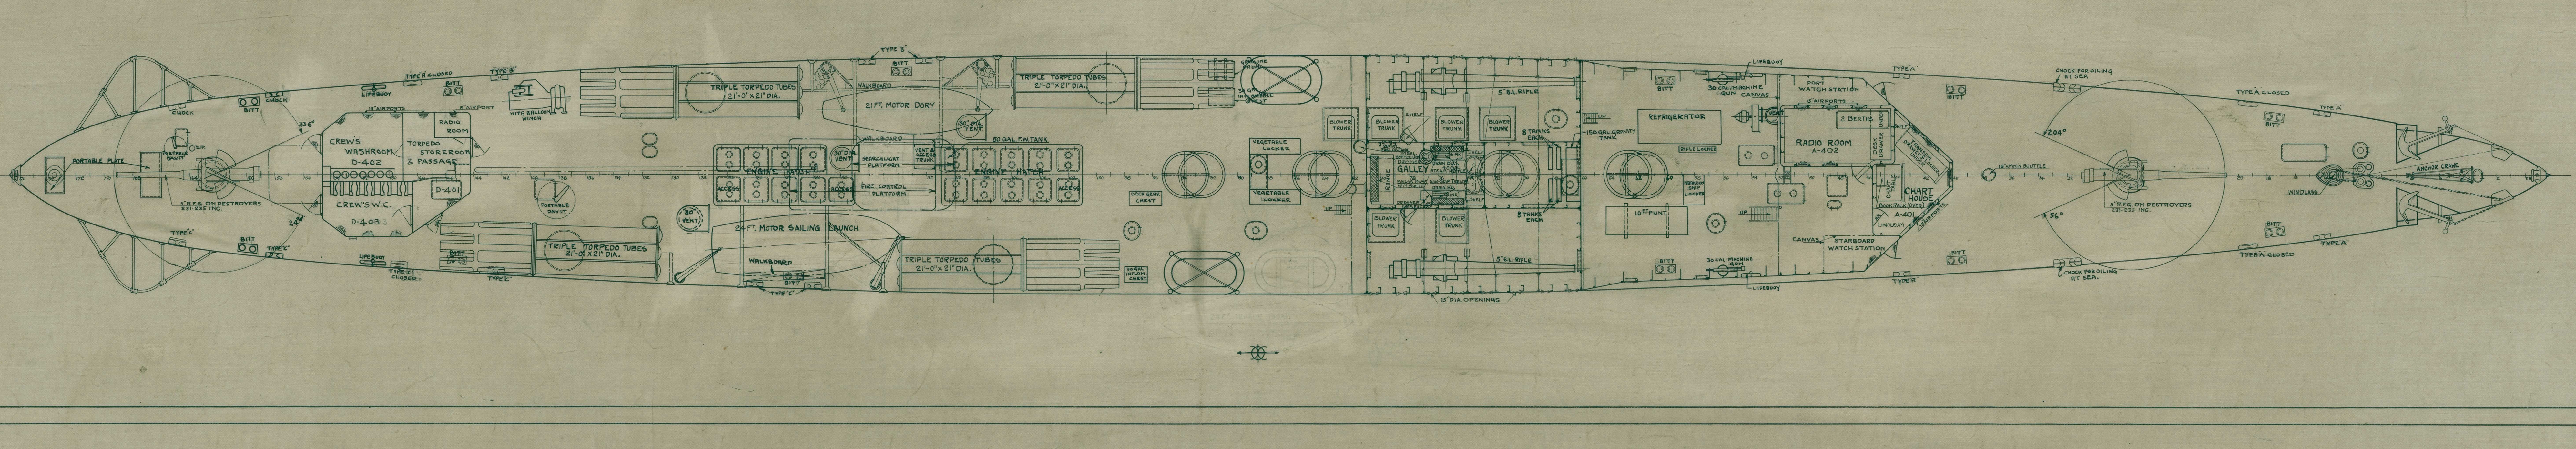

MAIN DECK

SCALE $\frac{1}{8}''$ = 1 FOOT.

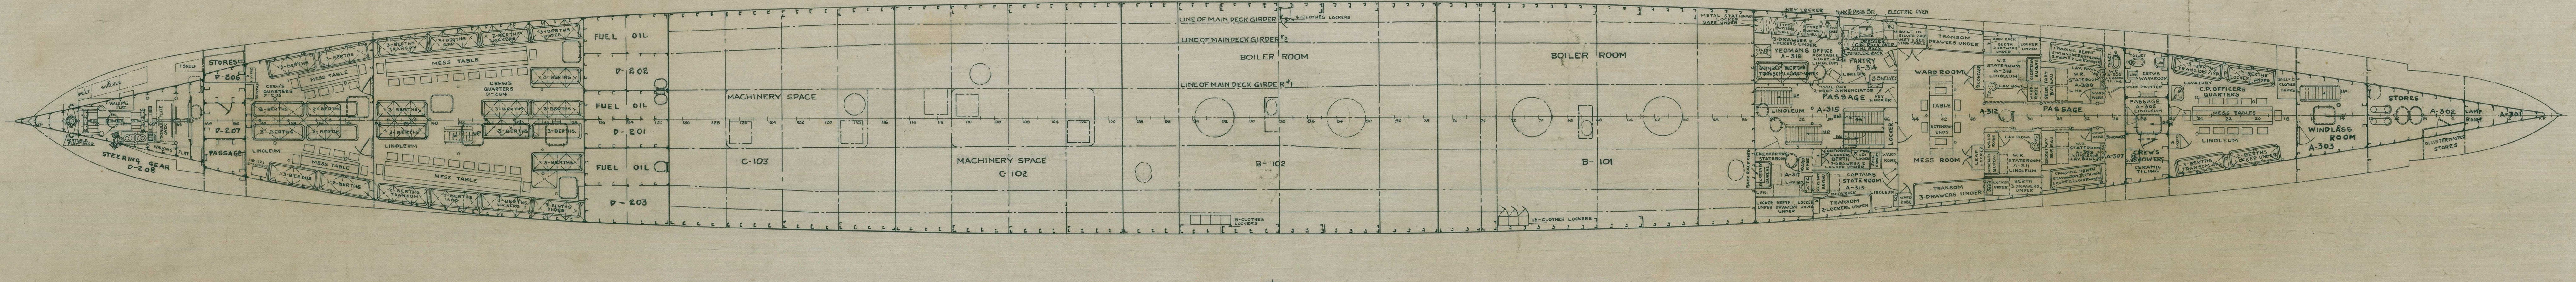

FIRST PLATFORM

SCALE $\frac{1}{8}''$ = 1 FOOT

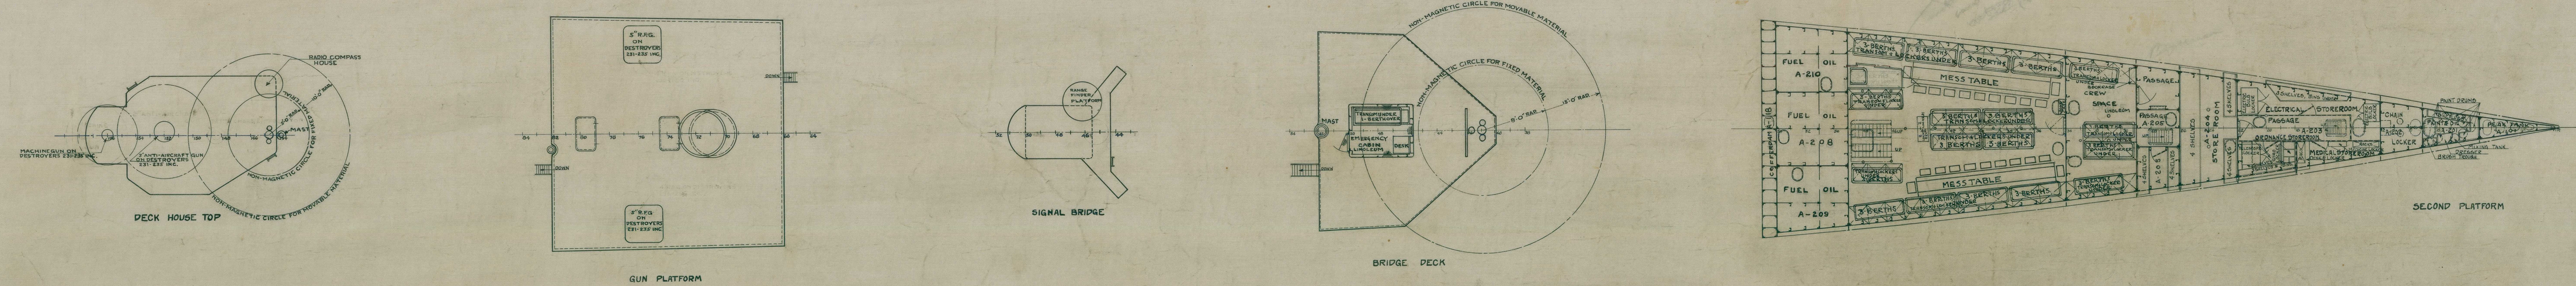

DECK HOUSE TOP

GUN PLATFORM

SIGNAL BRIDGE

BRIDGE DECK

SECOND PLATFORM

SECOND PLATFORM, BRIDGE DECK,
SIGNAL BRIDGE, GUN PLATFORM,
& DECK HOUSE TOP

SCALE $\frac{1}{8}''$ = 1 FOOT

72056

DESTROYERS # 231 TO 235 INCL.

FINISHED PLAN 42-A

BOOKLET PLAN 2

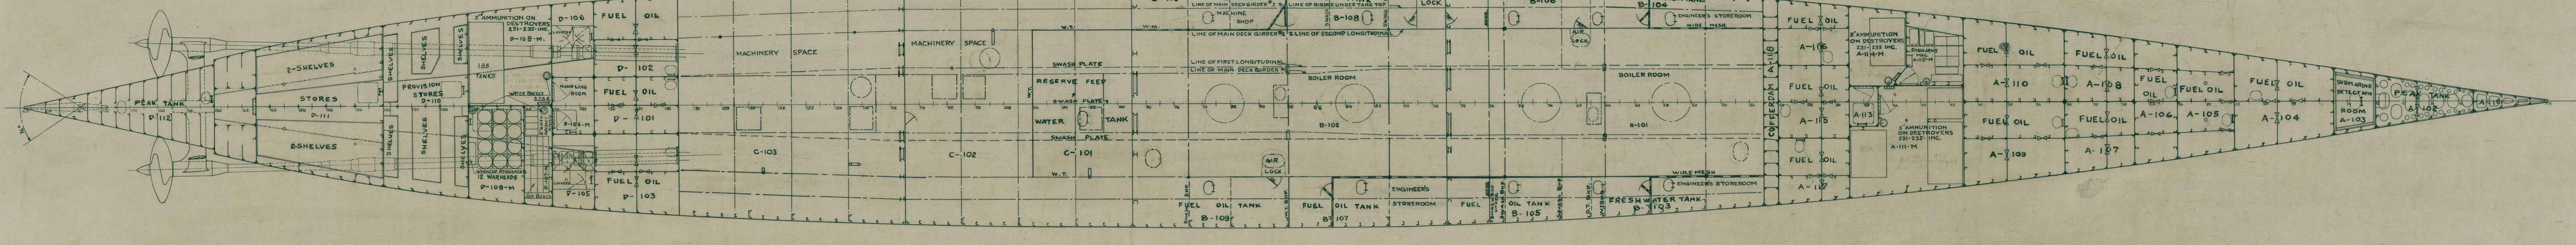

HOLD

SCALE $\frac{1}{8}''$ = 1 FOOT